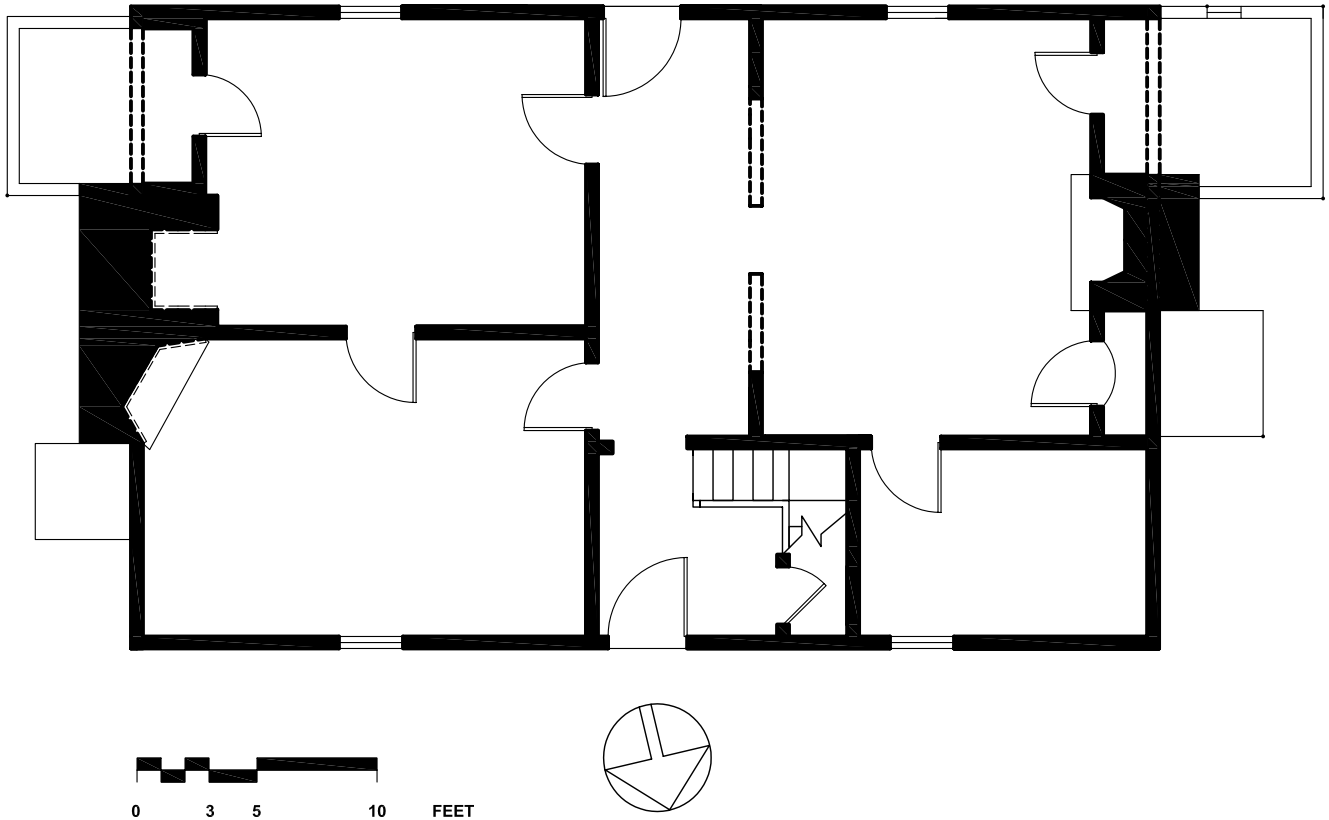

PRINTS ISSUED

DATE	No.	TO WHOM

REVISIONS

PROJ. NO.	PROJECT OR SITE

TITLE

Patteson-Schulte

5613 Kildare Rd. Richmond, VA

SCALE	DATE	DRAWN	CHECKED	APPROVED
1/4"=1'	7.23.2009	MAJ		

NUMBER

X

yyy

THE COLONIAL WILLIAMSBURG FOUNDATION

DEPARTMENT OF ARCHITECTURAL RESEARCH